THIS DRAWING IS UNPUBLISHED. RELEASED FOR PUBLICATION –,– .
© COPYRIGHT – By – ALL RIGHTS RESERVED.

LOC	DIST
FT	0

REVISIONS

P	LTR	DESCRIPTION	DATE	DWN	APVD
	N3	REVISED PER ECO–11–004587	11MAR11	RK	HMR

1 PART PACKAGED UNASSEMBLED.

△2 CABLE CLAMPING AREA ADJUSTABLE FROM .010 TO .161 SQ IN BY REVERSING CLAMPING INSERTS. (2 INSERTS SUPPLIED)

△3 CABLE CLAMPING AREA ADJUSTABLE FROM .010 TO .161 SQ IN BY CHANGING CLAMPING INSERTS. (4 INSERTS SUPPLIED, –4 ONLY)

4 .453 MAXIMUM CABLE OUTSIDE DIAMETER.

△5 BULK PACKAGED KITS TO BE ORDERED IN MULTIPLES OF 200 ONLY.

△6 NON–HEXAVALENT CHROMATE FINISH.

△7 OBSOLETE PARTS: OBSOLETE CIS STREAMLINING PER D.RENAUD/D.SINISI

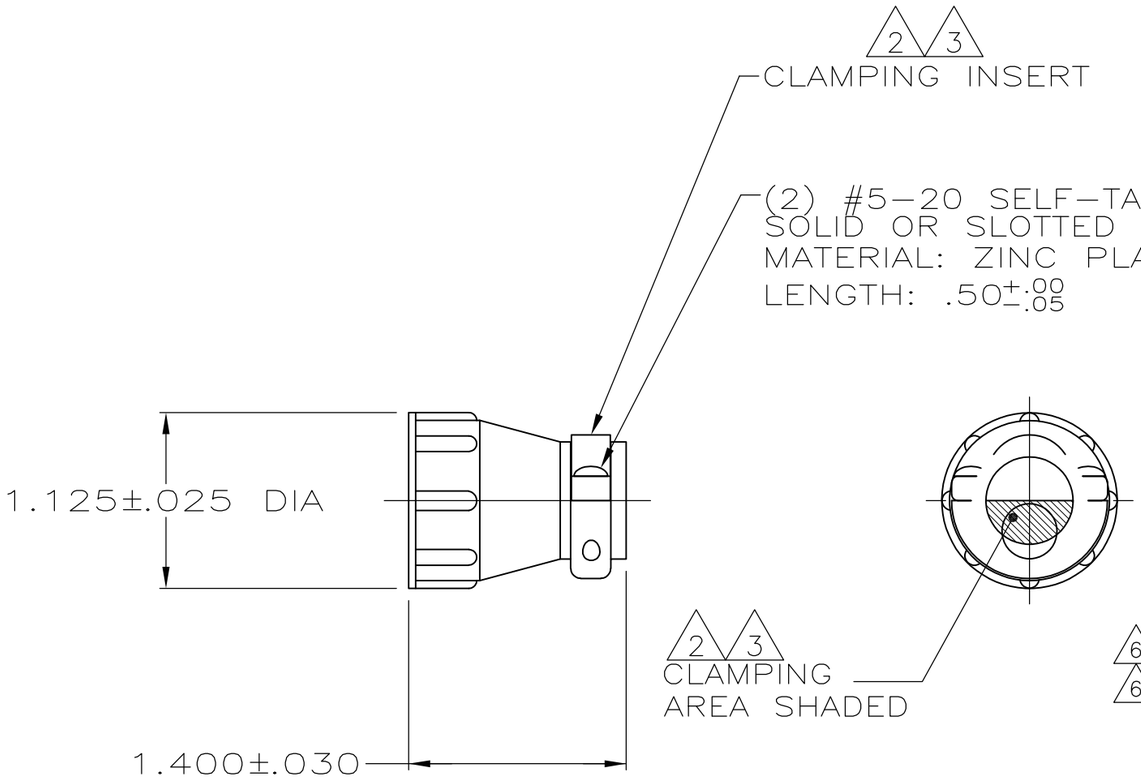

	PACKAGING	PART NUMBER
△6	INDIVIDUAL	1–206070–1
△2△6 △5	BULK	1–206070–0
△2△6△7	OBSOLETE SMALL PACK	~~206070–9~~
△2△6	INDIVIDUAL	206070–8
△6△7	OBSOLETE INDIVIDUAL	~~206070–7~~
△6△7	OBSOLETE SMALL PACK	~~206070–6~~
	OBSOLETE △5 BULK	~~206070–4~~
△6△2	SUPERSEDED BY 1–206070–0 △5 BULK	206070–3
△6△2	SUPERSEDED BY 206070–8 INDIVIDUAL	206070–1

THIS DRAWING IS A CONTROLLED DOCUMENT.

DIMENSIONS: INCHES

TOLERANCES UNLESS OTHERWISE SPECIFIED:
0 PLC ± –
1 PLC ± –
2 PLC ± –
3 PLC ± –
4 PLC ± –
ANGLES ± –

MATERIAL: THERMOPLASTIC

FINISH: –

DWN A GRAFF 4/23/91
CHK W.G.LENKER 7–22–92
APVD – –
PRODUCT SPEC 108–10024
APPLICATION SPEC —
WEIGHT —

TE Connectivity

NAME: CABLE CLAMP KIT, STANDARD, SHELL SIZE 17, CPC

SIZE	CAGE CODE	DRAWING NO	RESTRICTED TO
A3	00779	C–206070	—

CUSTOMER DRAWING

SCALE	SHEET	REV
NTS	1 OF 1	N3